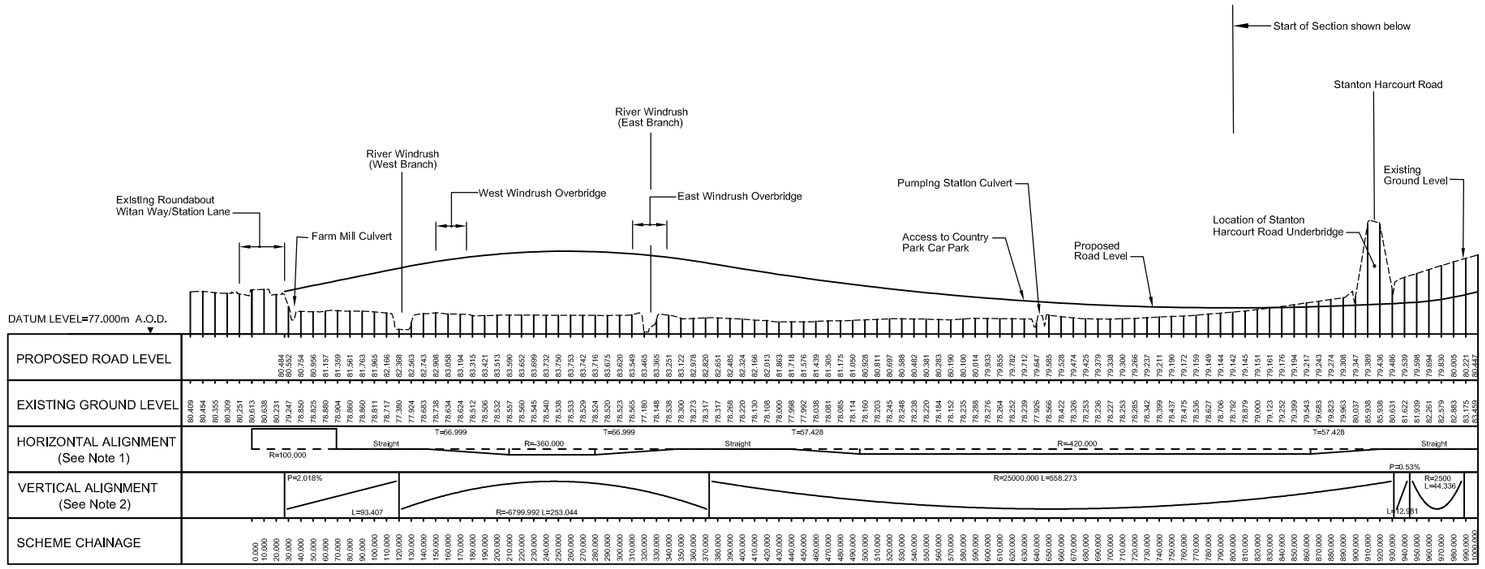

LONGITUDINAL SECTION ON CENTRELINE OF COGGES LINK ROAD - WITAN WAY/STATION LANE TO CHAINAGE 1000

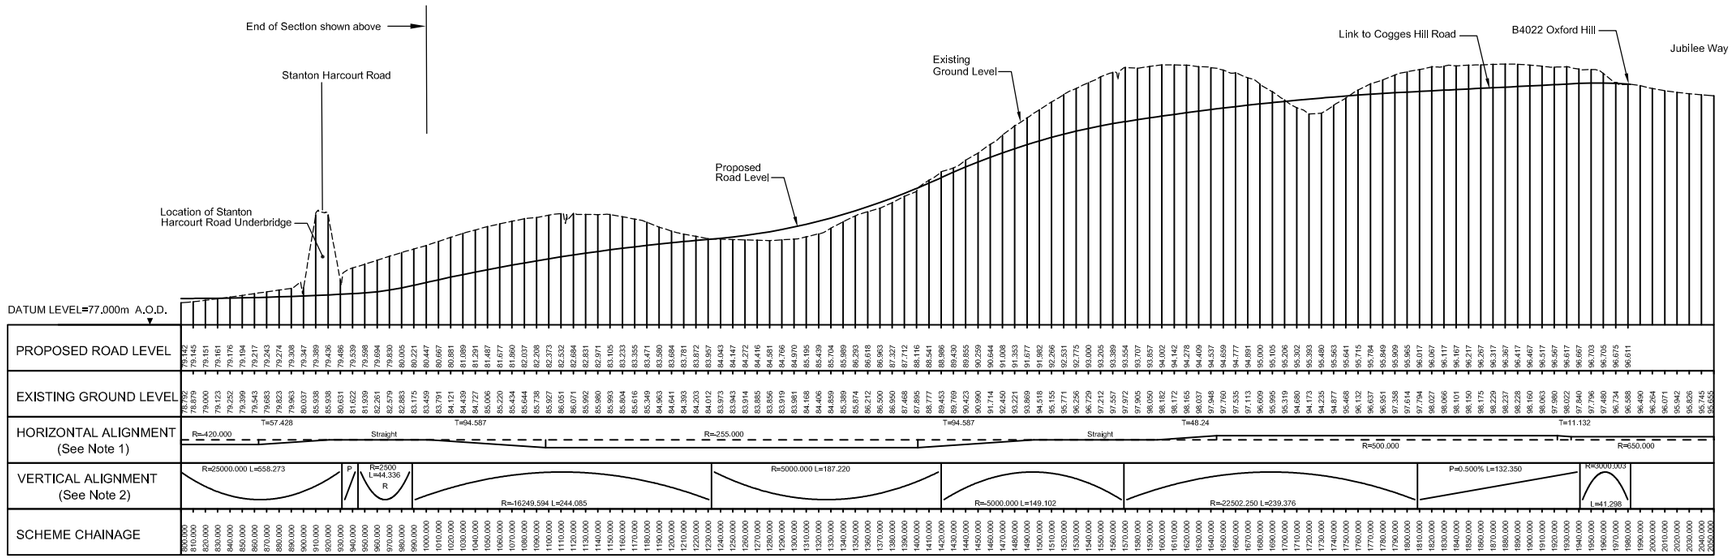

LONGITUDINAL SECTION ON CENTRELINE OF COGGES LINK ROAD - CHAINAGE 1000 TO B4022 OXFORD HILL

Do not scale this drawing

JACOBS

Jacobs UK Ltd, Park House, Haddenham Business Park, Thame Road, Haddenham, Aylesbury, Bucks. HP17 8LB
Telephone (01844) 296200
FAX (01844) 296201

Oxfordshire Highways
www.oxfordshirehighways.org
Improving Your Roads

Project
COGGES LINK ROAD

Title
THE SUBMITTED SCHEME
LONG SECTION

Scale	Drawn By	Checked By	Approved By
N.T.S.	TMW	ND	JM
	Date 10.04.07	Date 16.04.08	Date 16.04.08

Clients Ref

Drawing Number
FIGURE 7

Rev
–

Copyright reserved Jacobs UK Ltd. 95 Bothwell Street, Glasgow G2 7HX