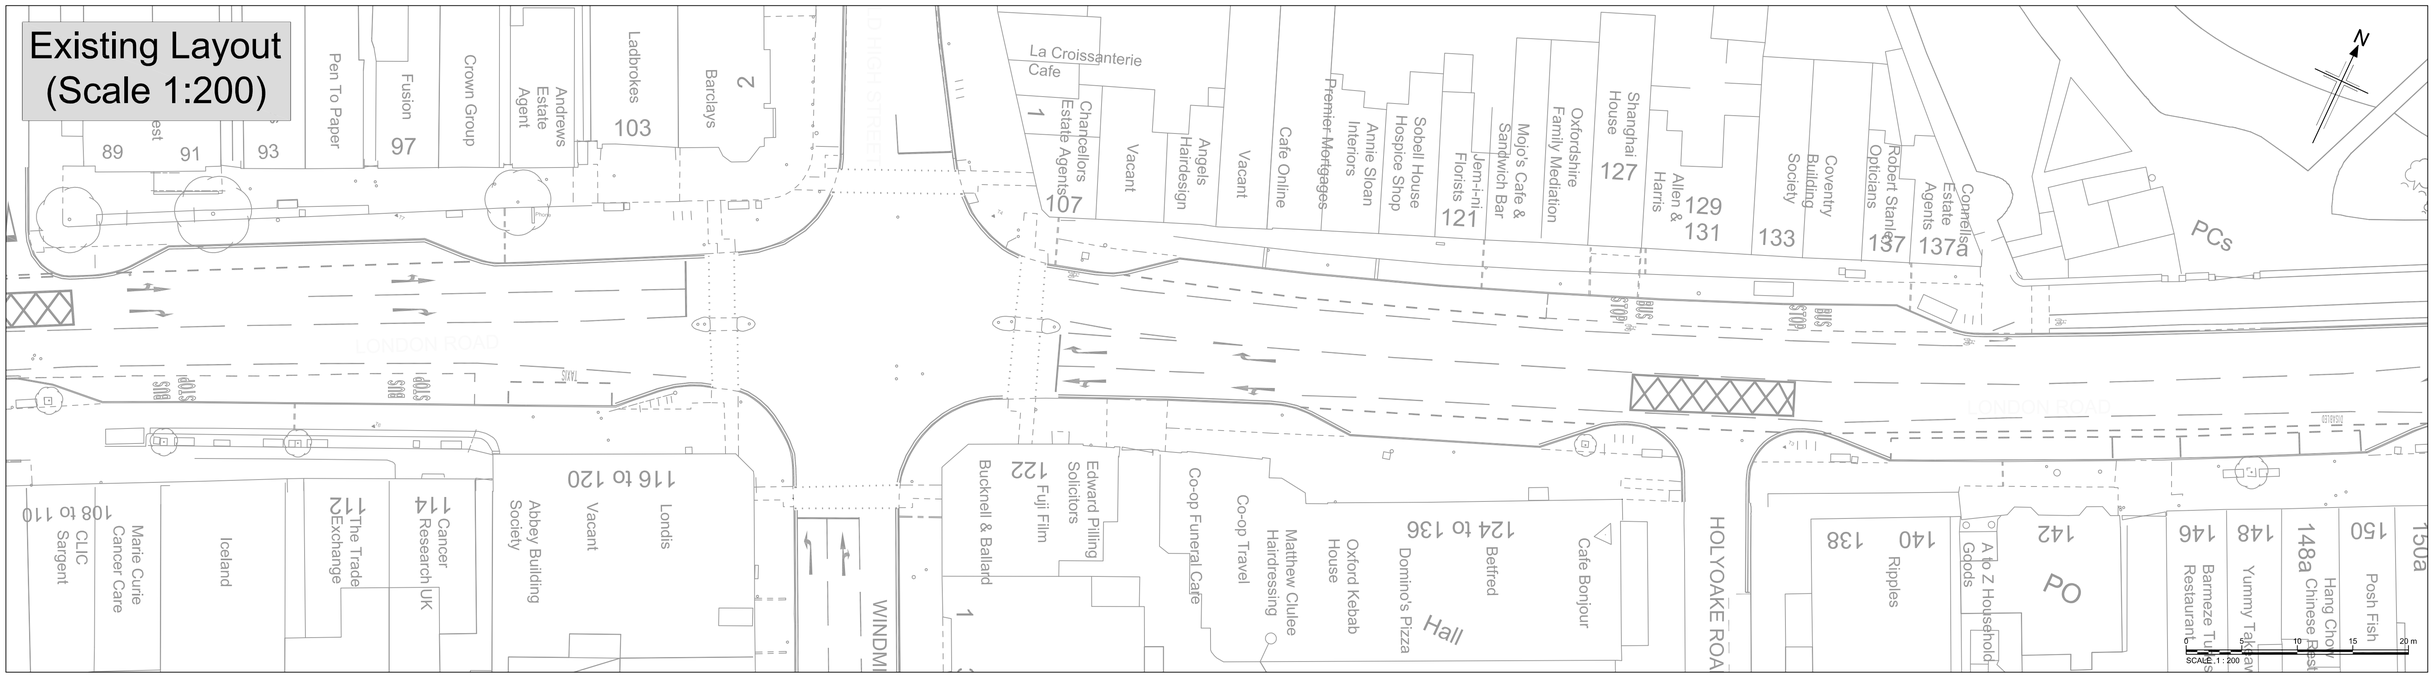

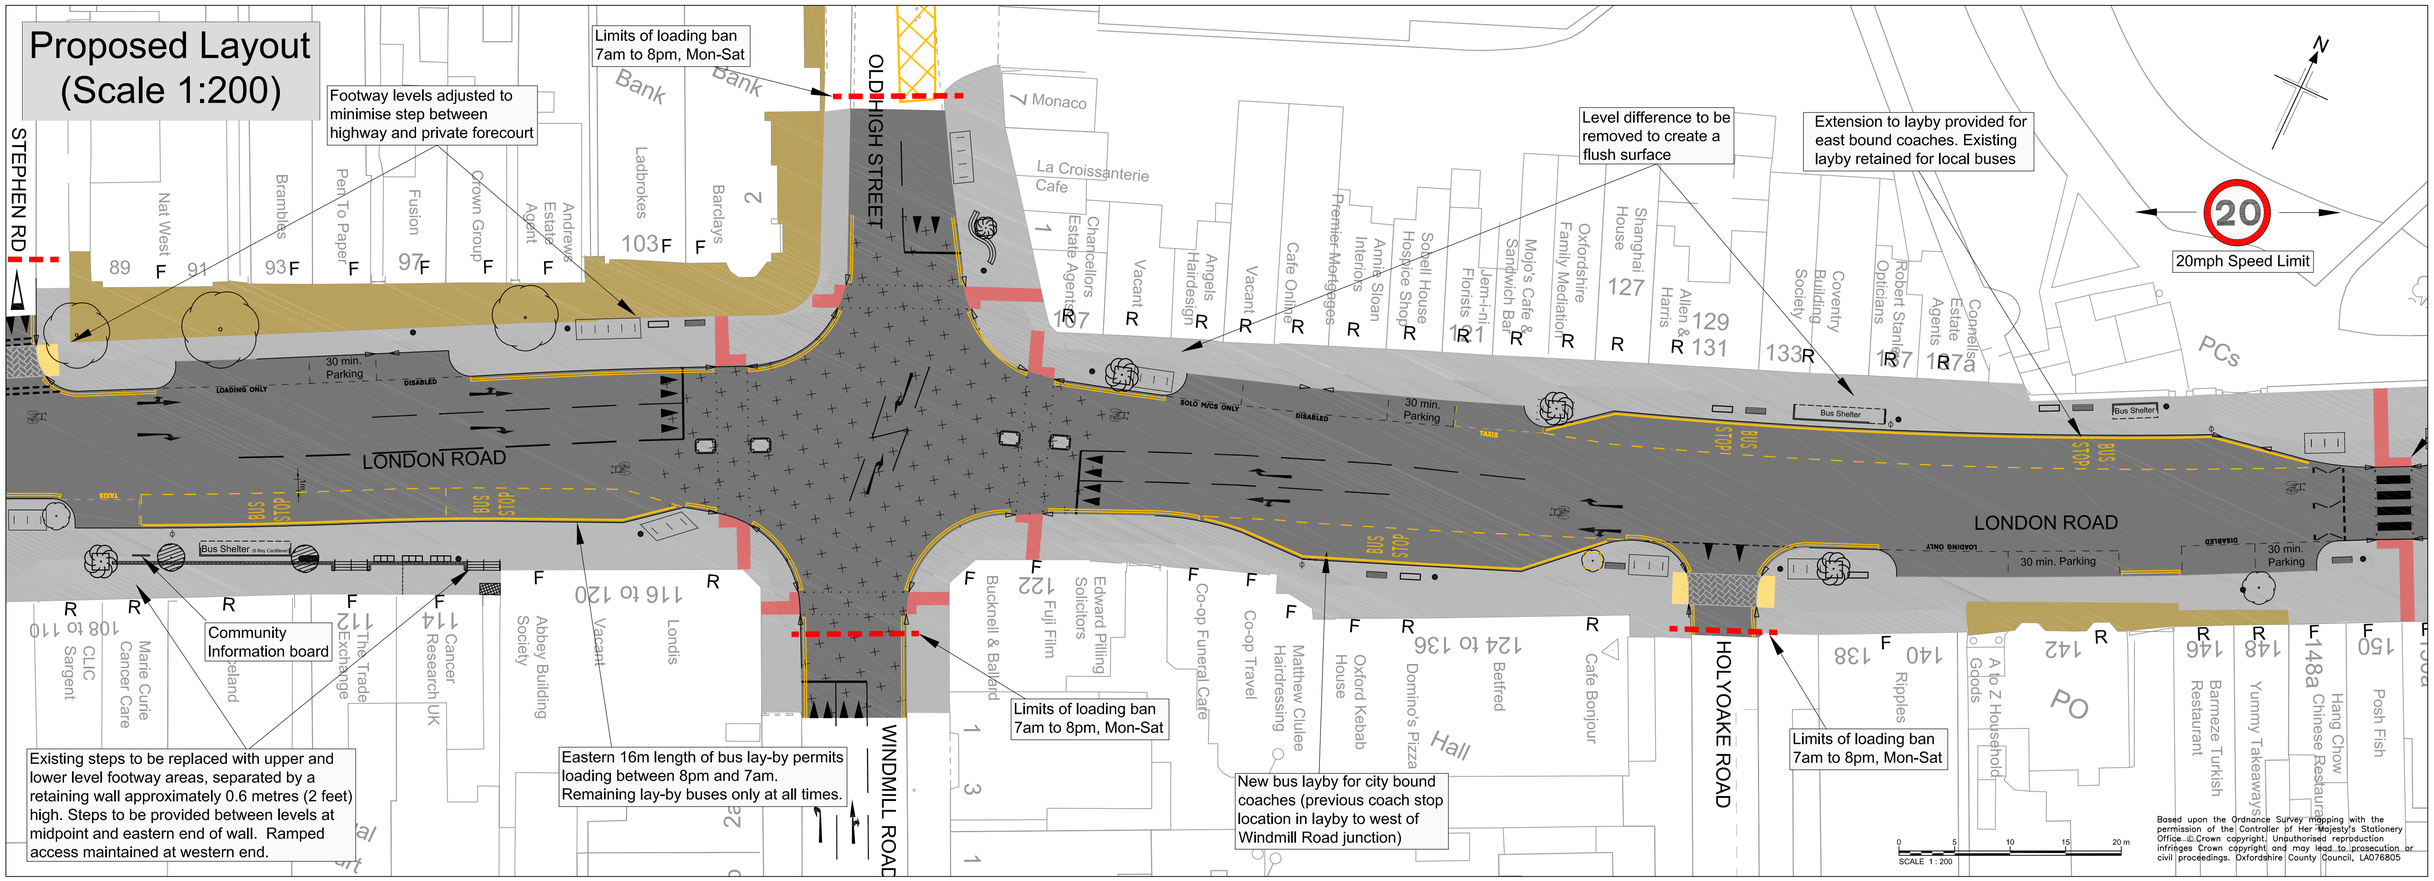

OXFORDSHIRE COUNTY COUNCIL
www.oxfordshire.gov.uk
Working for you

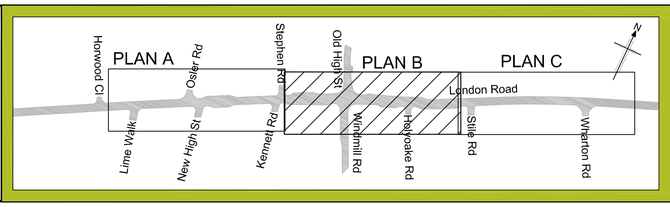

London Road Improvement Scheme
Osler Road to Wharton Road
PROPOSED LAYOUT PLAN B

KEY:

- R Rear loading access to property
- F Front loading access to property
- Cycle rack
- Bus stop flag
- New carriageway surface
- Raised junction
- Improved footway paving and street furniture
- Grey raised 'Imprint' carriageway surface
- Private forecourt
- Tactile paving (uncontrolled crossing)
- Tactile paving (controlled crossing)
- Proposed Tree
- Existing tree
- Existing tree to be removed
- Bench (without back)
- Bench (with back)
- Bench (wall mounted)
- Feature bench
- Litter Bin

This drawing is not to be used in whole or part other than for the intended purpose and project as defined on this drawing. Refer to the contract for full terms and conditions.

B1045000/Scheme Plan Update for Website/Plan B/Rev1