J:\B0604300 1085 A415 Mitigation Measures\Drawings\Working\F3000.dwg

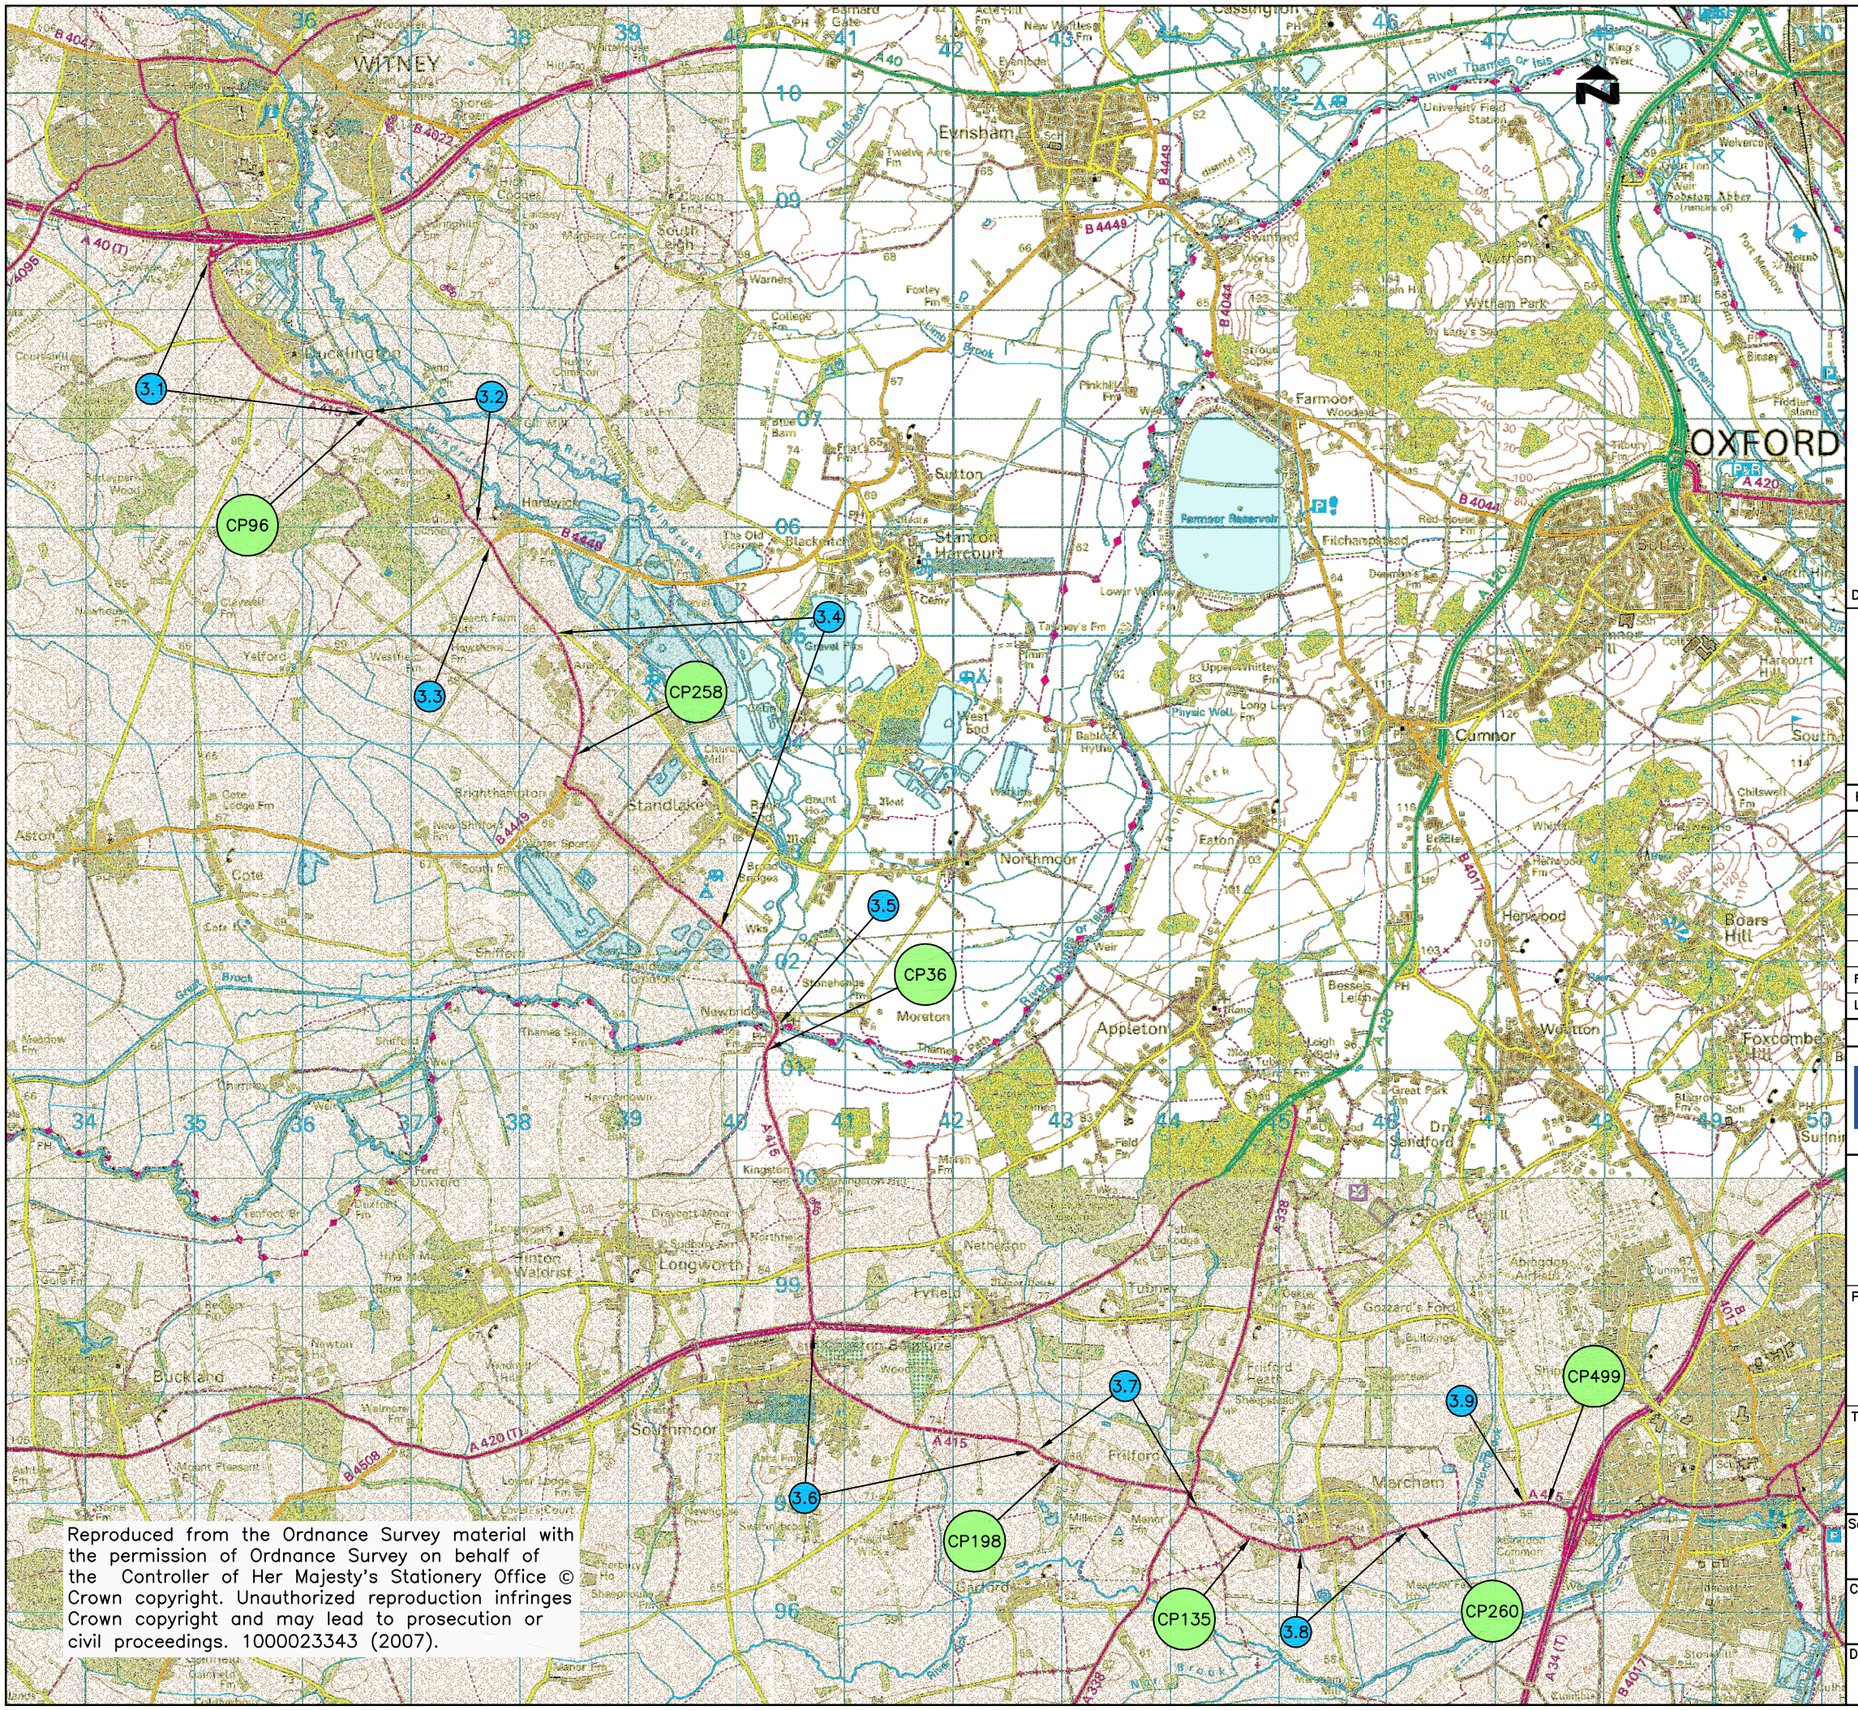

Reproduced from the Ordnance Survey material with the permission of Ordnance Survey on behalf of the Controller of Her Majesty's Stationery Office © Crown copyright. Unauthorized reproduction infringes Crown copyright and may lead to prosecution or civil proceedings. 1000023343 (2007).

KEY:

Route corridor

CP96 — Location and reference of permanent counter point

- 3.1 Ducklington Bypass (see BPN1085/F3003)
- 3.2 Cokethorpe Park (see BPN1085/F3004)
- 3.3 Yelford Crossroads (see BPN1085/F3004)
- 3.4 Standlake/Brighthampton (see BPN1085/F3005)
- 3.5 Newbridge (see BPN1085/F3006)
- 3.6 Kingston Bagpuize (see BPN1085/F3007)
- 3.7 Frilford (see BPN1085/F3008)
- 3.8 Marcham (see BPN1085/F3009)
- 3.9 Barrow Farm Turn (see BPN1085/F3009)

Do not scale this drawing

Rev	Description	By	Date	Chk'd	Apprd
A	Location references added	ND	17.09.07	DAH	DAH
Feasibility Report		A	18.04.08	DAH	
Locality Plan and Route Maps		—	04.07.07	ND	
Purpose of issue		Rev	Date	Apprd	

JACOBS

Jacobs UK Ltd, Park House, Haddenham Business Park, Thame Road, Haddenham, Aylesbury, Bucks. HP17 8LB
Telephone (01844) 296200
FAX (01844) 296201

Oxfordshire Highways
www.oxfordshirehighways.org

Project

A415 MITIGATION MEASURES

Title

Study
Route Corridor

Scale	Drawn By	Checked By	Approved By
N.T.S.	OS	ND	ND
	Date 18.04.07	Date 03.05.07	Date 04.05.07

Clients Ref

Drawing Number BPN1085/F3000

Rev A

Copyright reserved Jacobs UK Ltd. 95 Bothwell Street, Glasgow G2 7HX