P:\B0604300 1085 A415 Mitigation Measures\Drawings\Working\F3003 Ducklington.dwg

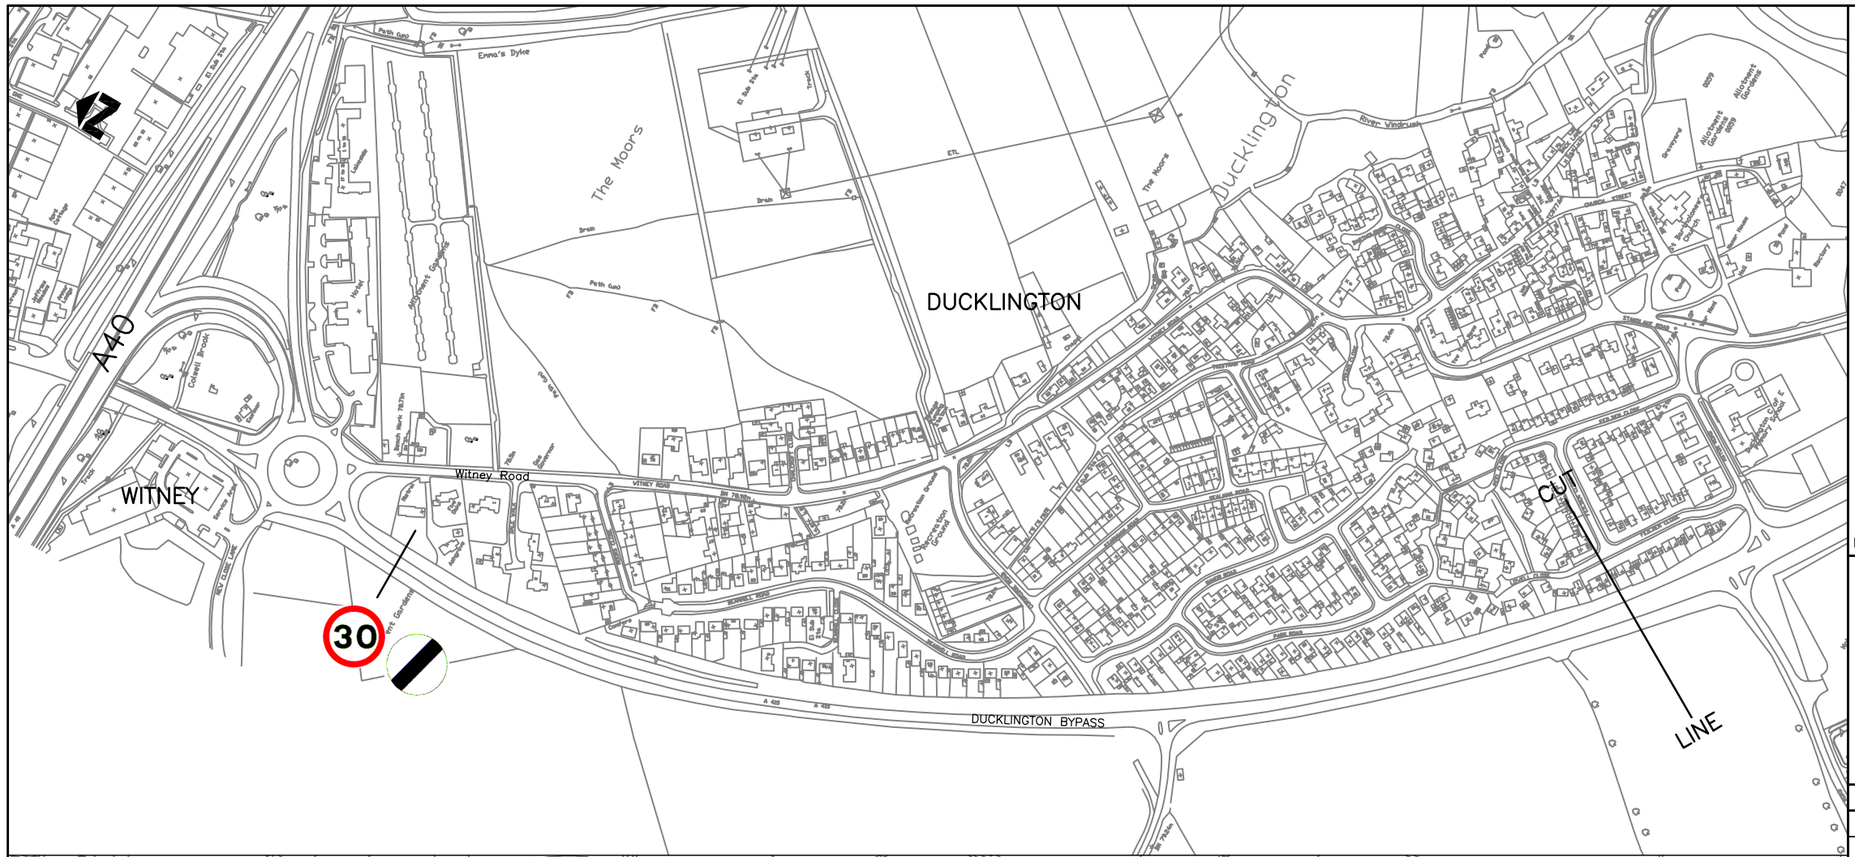

NOTES:

1. For details of measures proposed for A415 Ducklington Bypass, see section 3.1 of Oxfordshire Highways' "A415 Mitigation Measures, Feasibility Report"

Reproduced from the Ordnance Survey material with the permission of Ordnance Survey on behalf of the Controller of Her Majesty's Stationery Office © Crown copyright. Unauthorized reproduction infringes Crown copyright and may lead to prosecution or civil proceedings. 1000023343 (2007).

Do not scale this drawing

Rev	Description	By	Date	Chk'd	Apprd
–	Feasibility Report	–	18.04.08	DAH	
	Purpose of issue	Rev	Date	Apprd	

JACOBS
Jacobs UK Ltd, Park House, Haddenham Business Park, Thame Road, Haddenham, Aylesbury, Bucks. HP17 8LB
Telephone (01844) 296200
FAX (01844) 296201

Oxfordshire Highways
www.oxfordshirehighways.org

Project

A415 MITIGATION MEASURES

Title

Ducklington Bypass
Location Plan

Scale	Drawn By	Checked By	Approved By
1:5000 at A3	ND	DAH	DAH
	Date 17.09.07	Date 15.04.08	Date 15.04.08

Clients Ref

Drawing Number: BPN1085/F3003

Rev: –

Copyright reserved Jacobs UK Ltd. 95 Bothwell Street, Glasgow G2 7HX