P:\B0161900 (BPN10860)\DRAWINGS\Environmental Study\Figure 2_1 Route corridors

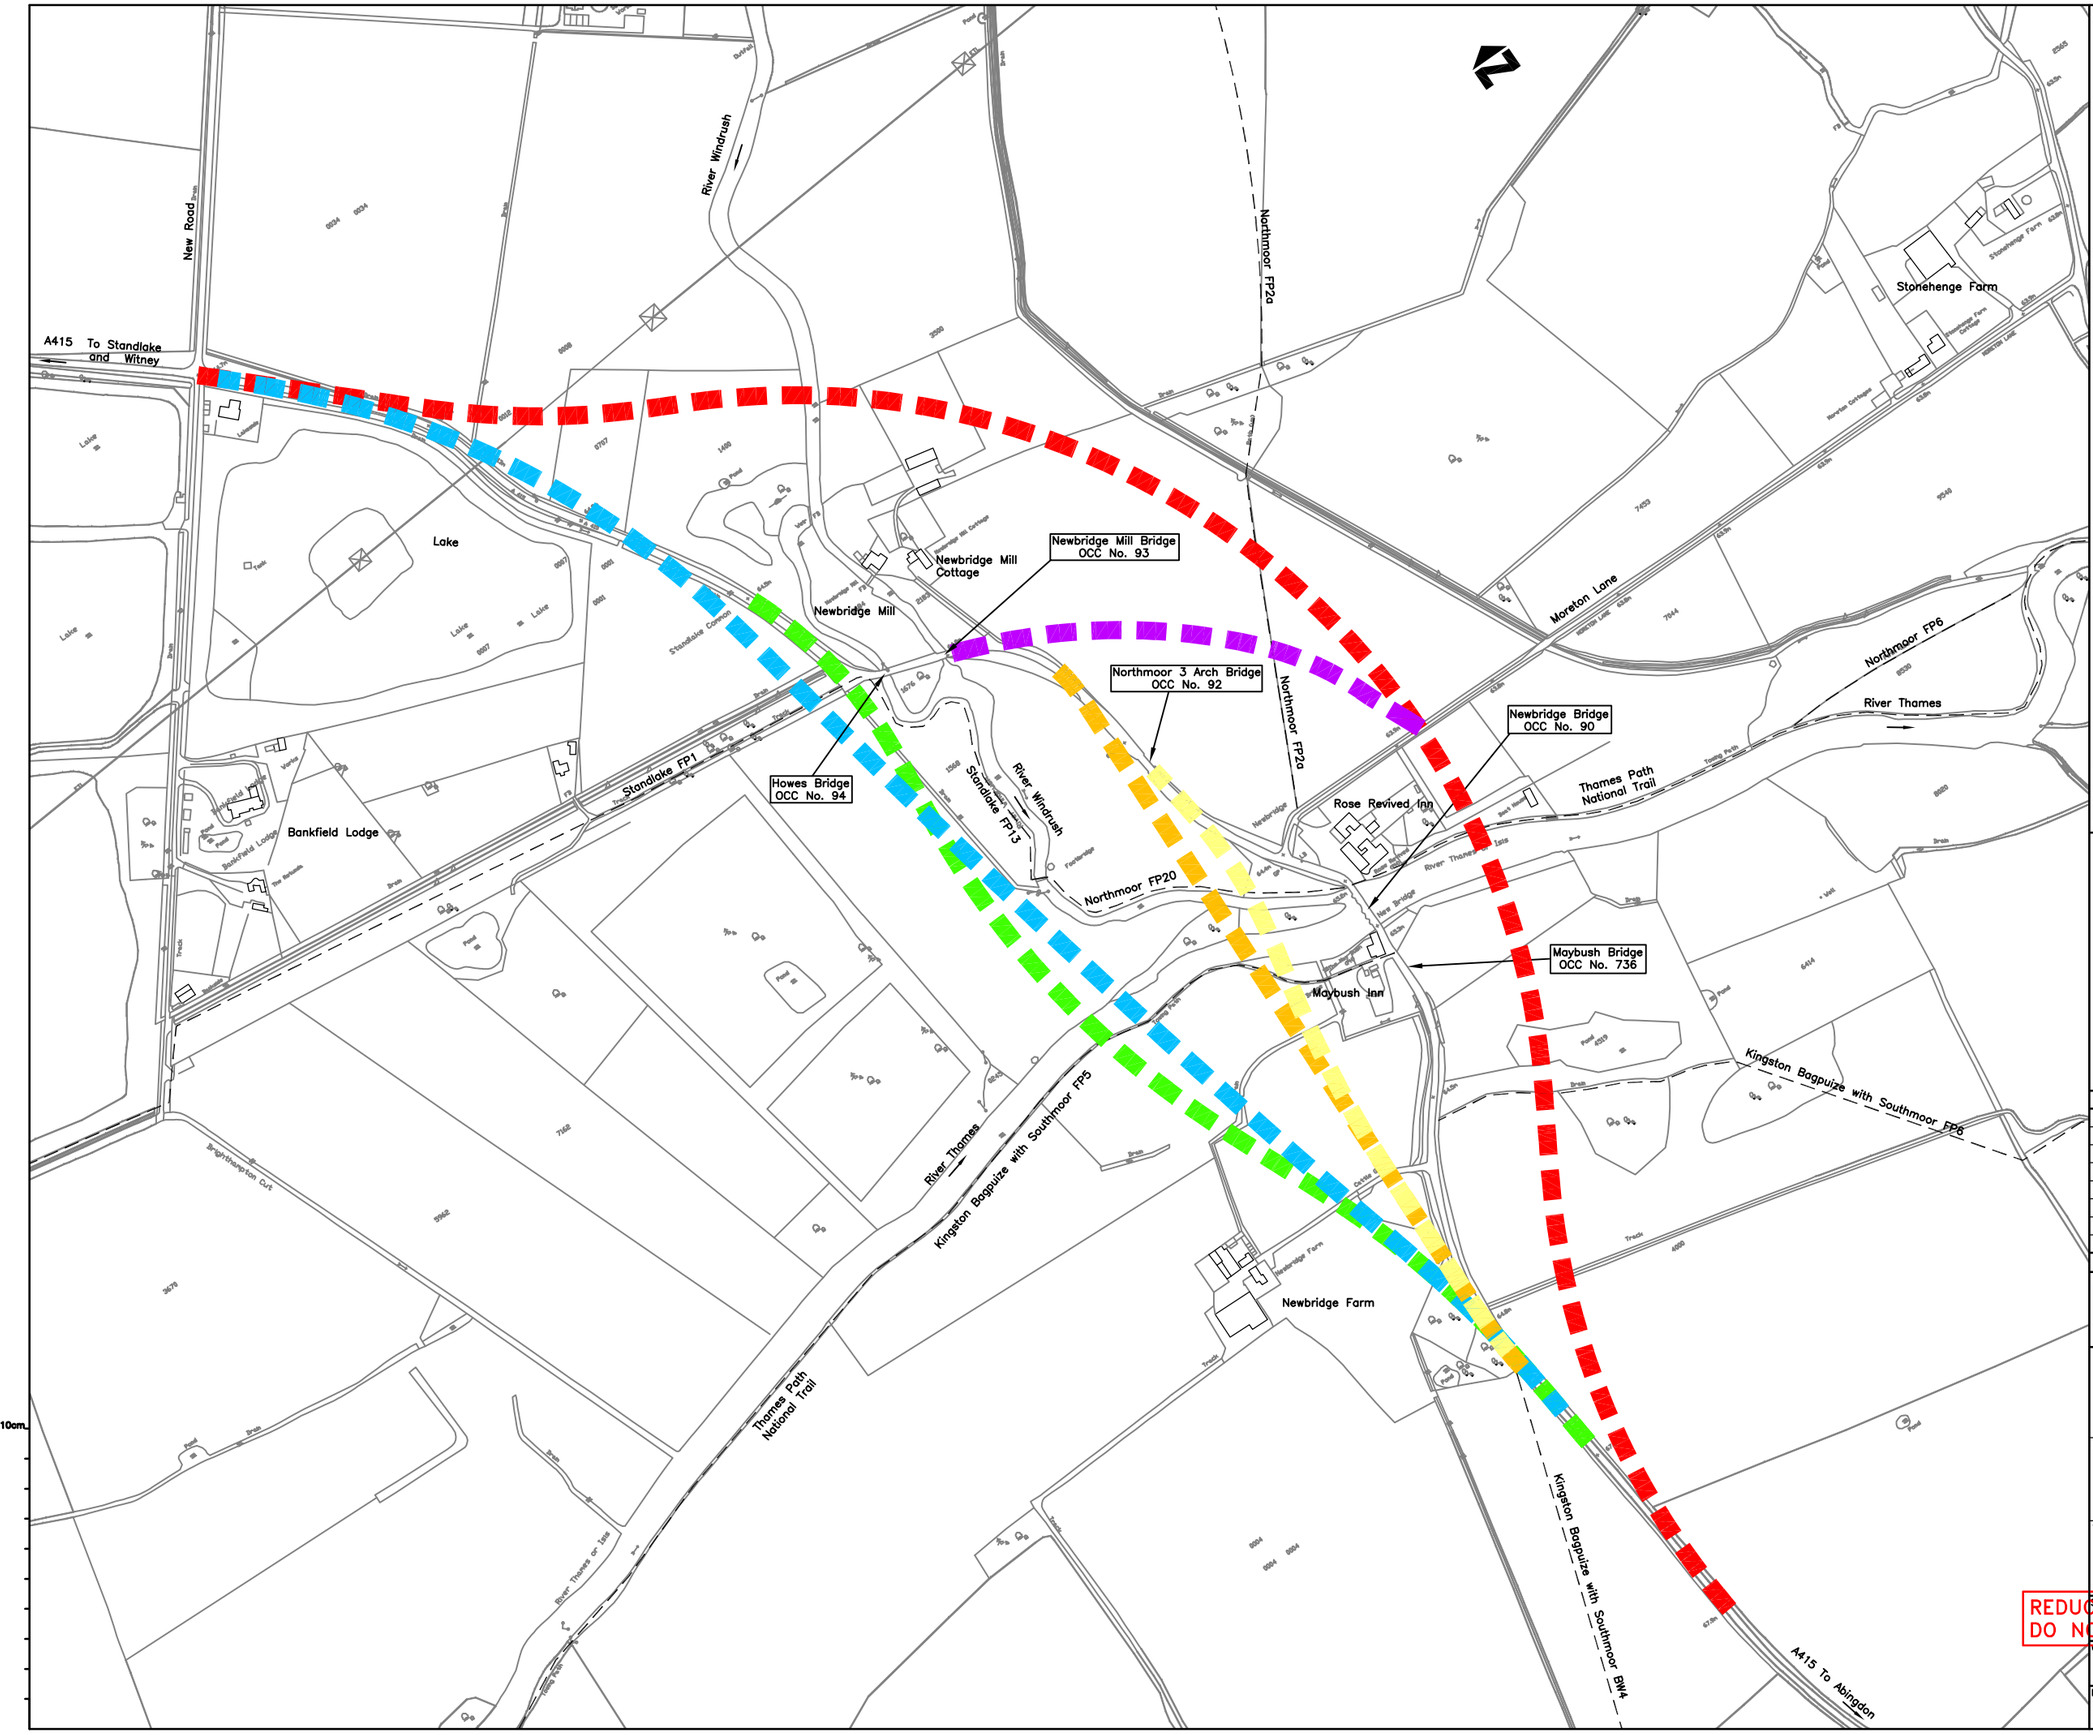


KEY:–

- Eastern Corridor (Red Route)
- Modified Eastern Corridor (South of Moreton Lane the corridor follows the red route of the initial Eastern Corridor)
- Western Corridor 1 – Long Option (Blue Route)
- Western Corridor 2 – Short Option (Green Route)
- Inner Western Corridor 1 – (Orange Route)
- Inner Western Corridor 2 – (Yellow Route)

0 20 40 60 80 100 150 200 Metres
0 100 200 300 400 500 600 Feet
Scale 1 : 2500

Reproduced from the Ordnance Survey mapping with the permission of the Controller of Her Majesty's Stationery Office © Crown copyright. Unauthorized reproduction infringes Crown copyright and may lead to prosecution or civil proceedings. Oxfordshire County Council, LA076805

Do not scale this drawing

| Rev | Description | By | Date | Chk'd | Apprd |
|---|---|---|---|---|---|
| | | | | | |
| | | | | | |
| | | | | | |
| | | | | | |
| | | | | | |
| | | | | | |
| | | | | | |
| | Environmental Stage 1 Report | Final | 31.05.07 | ST | |
| | Environmental Stage 1 report | Draft | 22.12.06 | ST | |
| | Purpose of issue | Rev | Date | Apprd | |

JACOBS
Jacobs UK Ltd, Park House, Haddenham Business Park, Thame Road, Haddenham, Aylesbury, Bucks. HP17 8LB
Telephone (01844) 296200
FAX (01844) 296201

Oxfordshire Highways
www.oxfordshirehighways.org

Project
A415 NEWBRIDGE
RIVER THAMES CROSSING

Title
ROUTE CORRIDORS

| Scale | Drawn By | Checked By | Approved By |
|---|---|---|---|
| 1:2500 @ A1 | ALB | | |
| | Date 17.11.06 | Date | Date |

Clients Ref

Drawing Number
FIGURE 2/1

Rev

REDUCED PLAN DO NOT SCALE

Copyright reserved Jacobs UK Ltd. 95 Bothwell Street, Glasgow G2 7HX