P:\B0161900 (BPN1080)\DRAWINGS\Environmental Study\6_1 Air & Noise

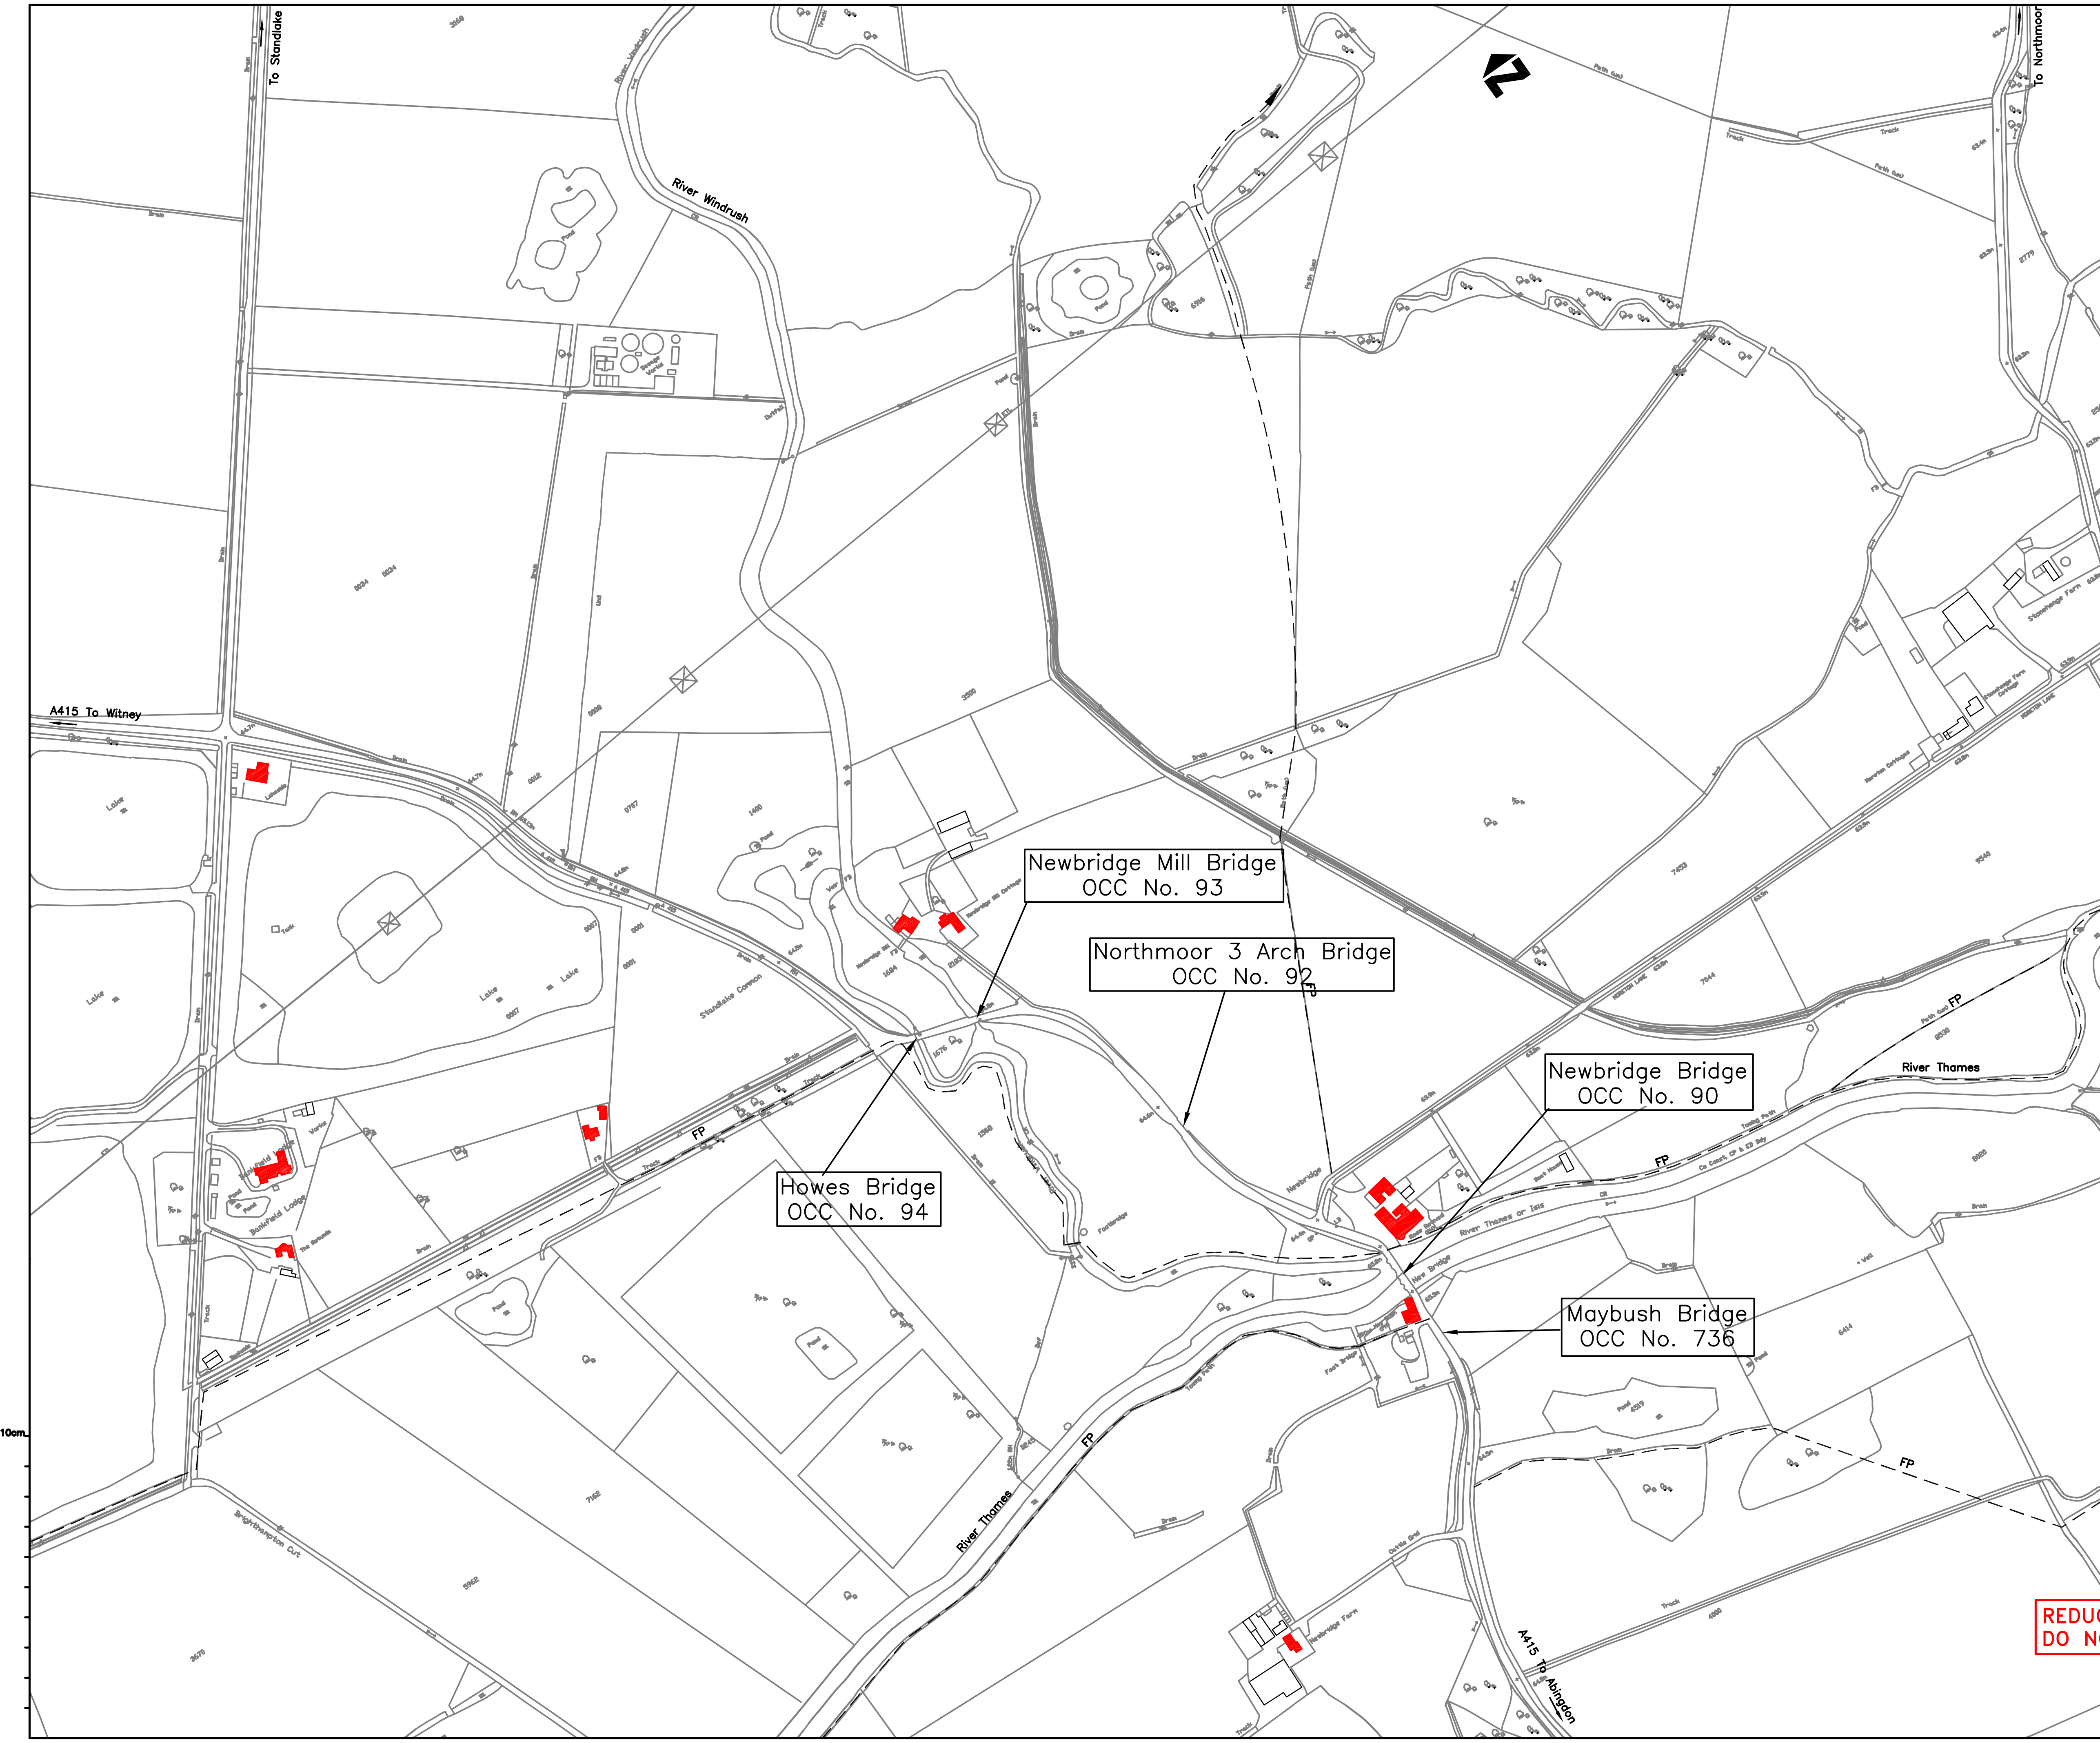

KEY:–

Properties identified in the Stage 1 study

0 20 40 60 80 100 150 200 Metres
0 100 200 300 400 500 600 Feet
Scale 1 : 2500

Reproduced from the Ordnance Survey mapping with the permission of the Controller of Her Majesty's Stationery Office © Crown copyright. Unauthorized reproduction infringes Crown copyright and may lead to prosecution or civil proceedings. Oxfordshire County Council, LA076805

Do not scale this drawing

Rev	Description	By	Date	Chk'd	Apprd

Purpose of issue	Rev	Date	Apprd
Environmental Stage 1 Report	Final	31.05.07	ST
Environmental Stage 1 report	Draft	22.12.06	ST

JACOBS

Jacobs UK Ltd, Park House, Haddenham Business Park, Thame Road, Haddenham, Aylesbury, Bucks. HP17 8LB
Telephone (01844) 296200
FAX (01844) 296201

Oxfordshire Highways
www.oxfordshirehighways.org

Project

A415 NEWBRIDGE
RIVER THAMES CROSSING

Title

POTENTIAL NOISE & AIR QUALITY IMPACTS
TO RESIDENTIAL PROPERTIES HIGHLIGHTED

Scale	Drawn By	Checked By	Approved By
1:2500 @ A1	ALB		
	Date 10.11.06	Date	Date

REDUCED PLAN
DO NOT SCALE

Clients Ref

Drawing Number: FIGURE 6/1

Rev

Copyright reserved Jacobs UK Ltd. 95 Bothwell Street, Glasgow G2 7HX