Enter drawing file path name here

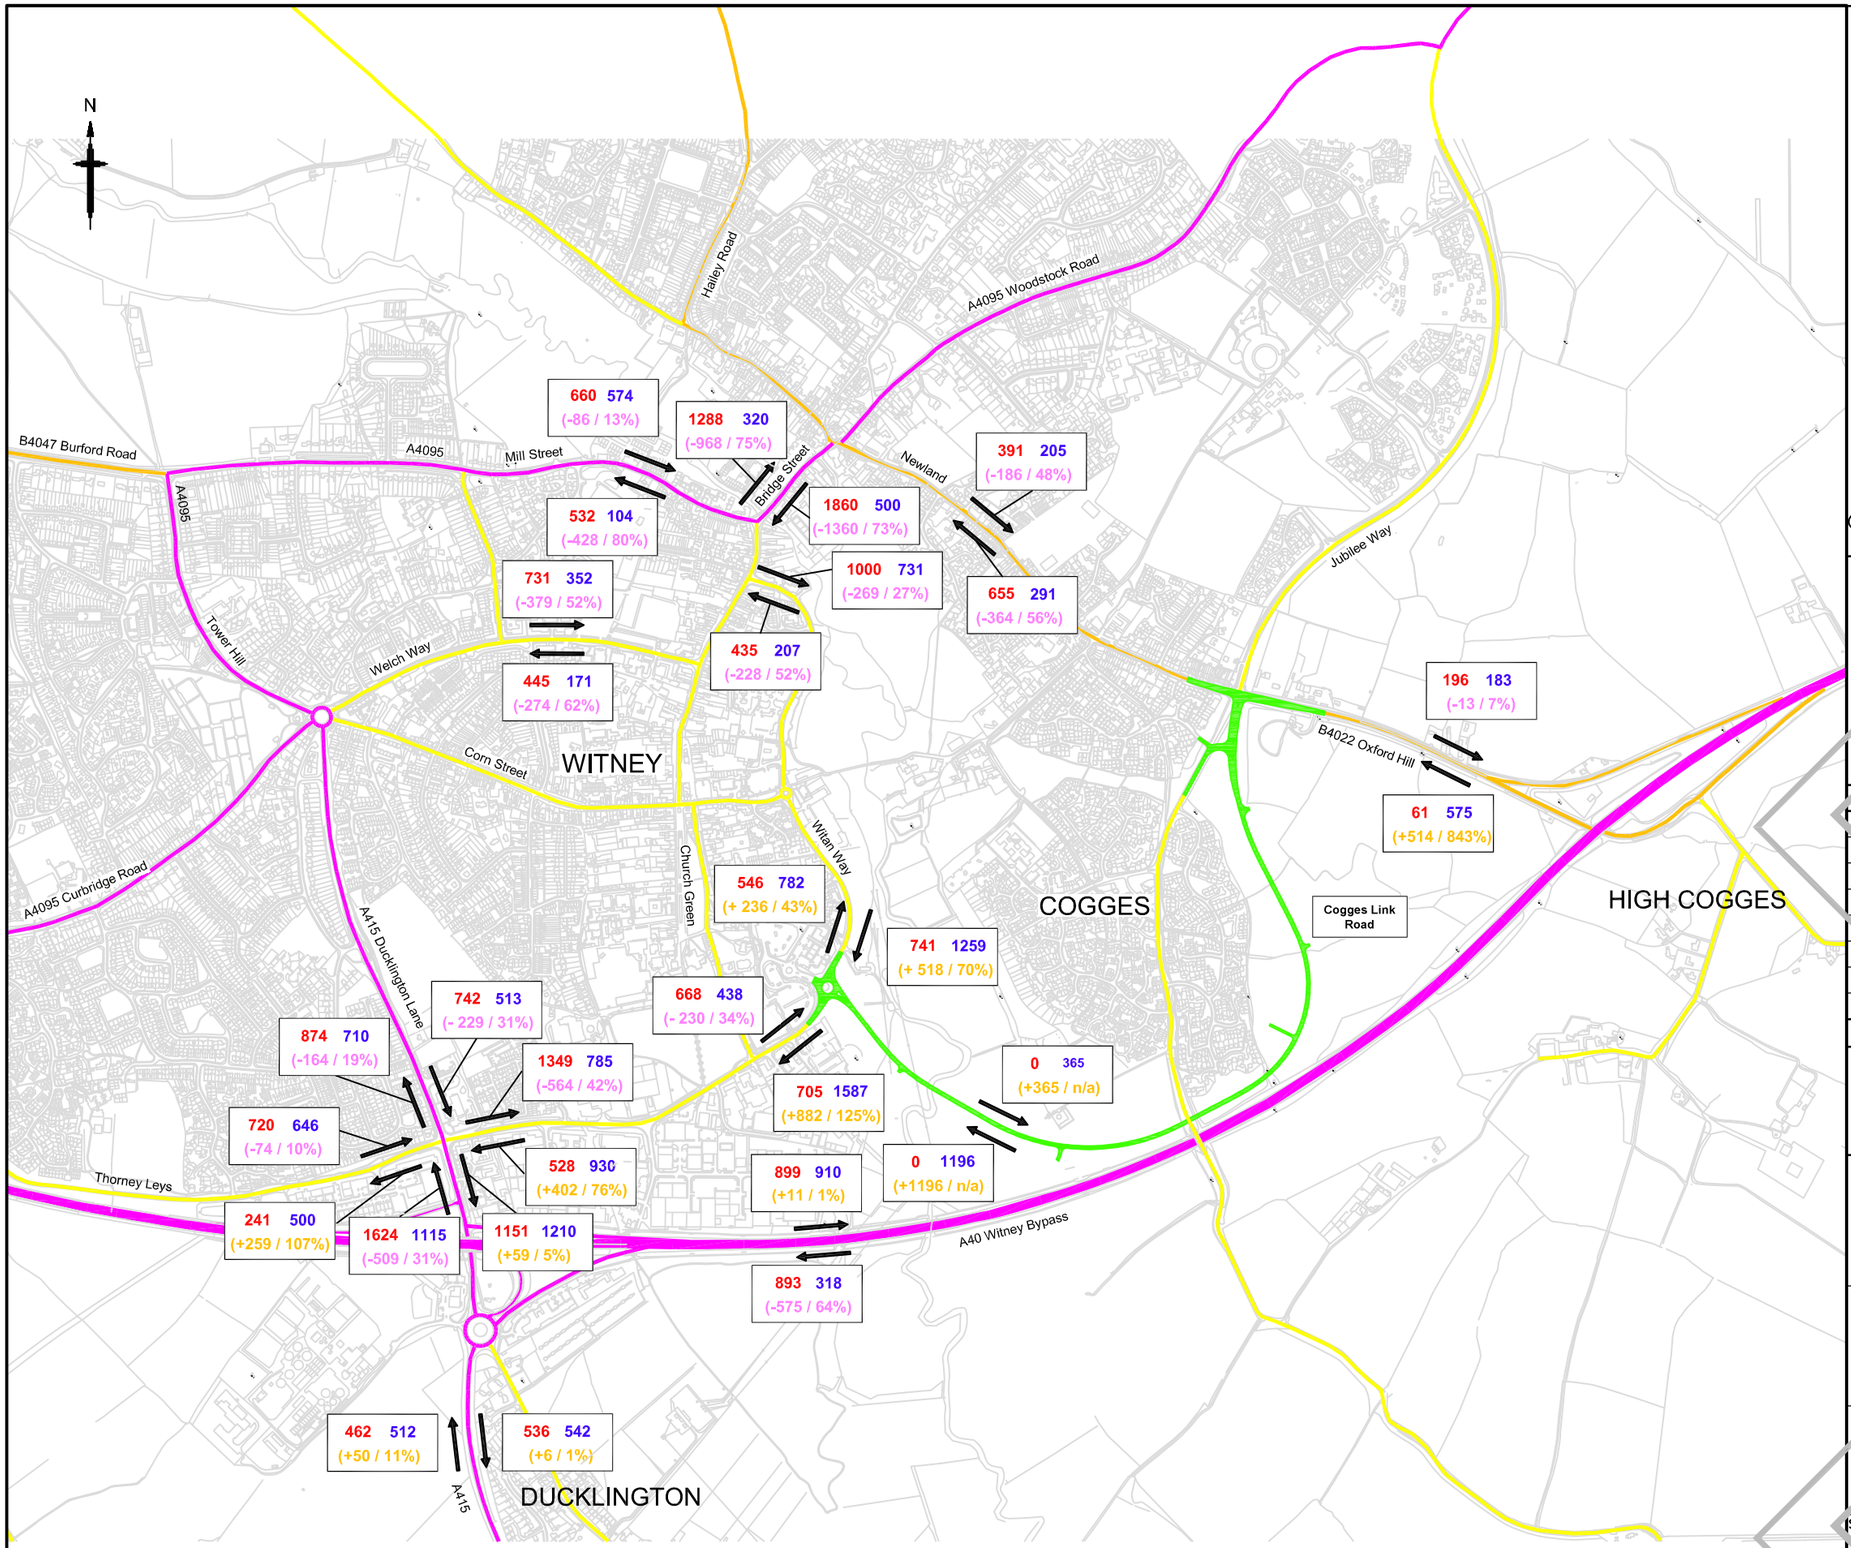

Witney Demand Flows

(AM High Growth)

2026 Do Min **2026 CLR + WEL**

(Change in traffic flow / %)

(increase or decrease)

©Crown copyright. All rights reserved 1000023343 (2005)

Do not scale this drawing

No	Description	By	Date	Chk'd	Apprd

Purpose of issue	Rev	Date	Apprd

JACOBS

Oxfordshire Highways
www.oxfordshirehighways.org
Improving Your Roads

Project: COGGES LINK ROAD

Title: MODELLED TRAFFIC GROWTH CHANGES (AM HIGH GROWTH)

Scale	Drawn By	Checked By	Approved By
N.T.S.	AG		???
	Date 10.09.08	Date ??.??.??	Date ??.??.??

Clients Ref

Drawing Number: FIGURE 12A

Rev: A

DRAFT

Copyright reserved Jacobs UK Ltd. 95 Bothwell Street, Glasgow G2 7HX